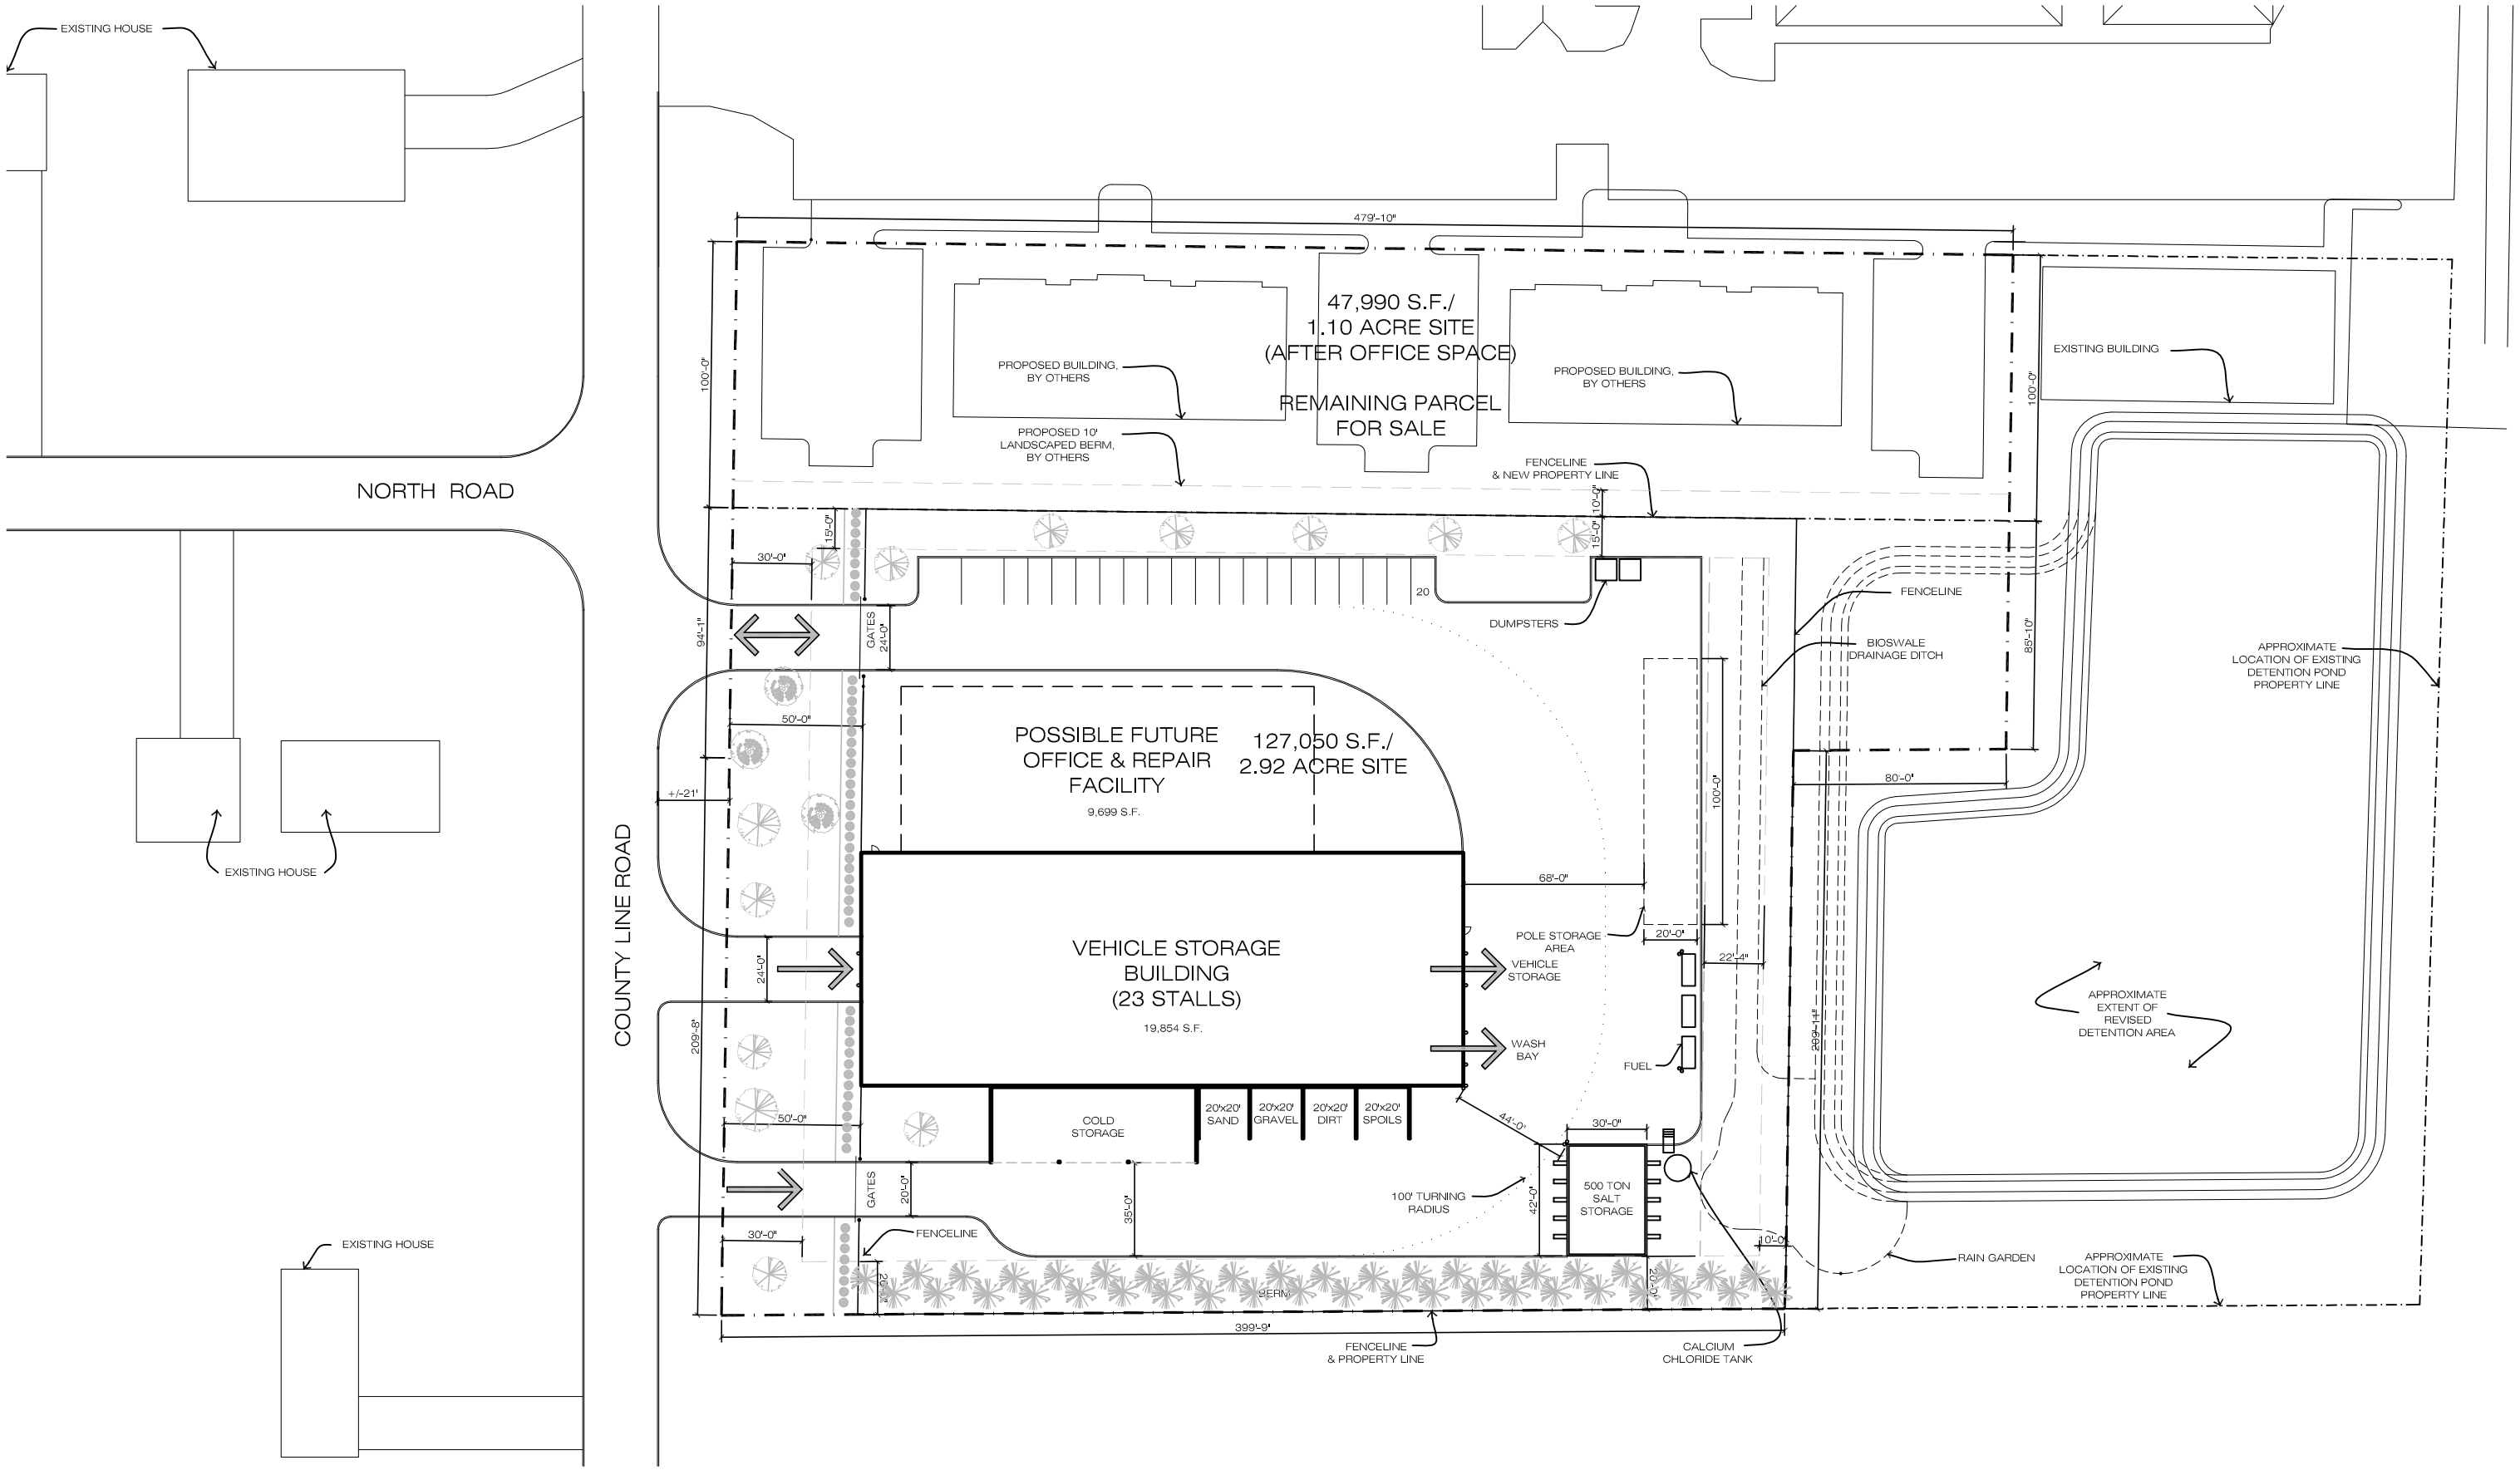

COUNTY LINE ROAD CONCEPTUAL SITE PLAN - SCHEME C SCALE: 1" = 60'-0"

VILLAGE OF FOX RIVER GROVE
PUBLIC WORKS FACILITY PLANNING

JULY 22, 2010

SRBL ARCHITECTS
WWW.SRBLARCHITECTS.COM
1161-A LAKE COOK ROAD
DEERFIELD, ILLINOIS 60015
TEL 847.272.9500
FAX 847.272.9510